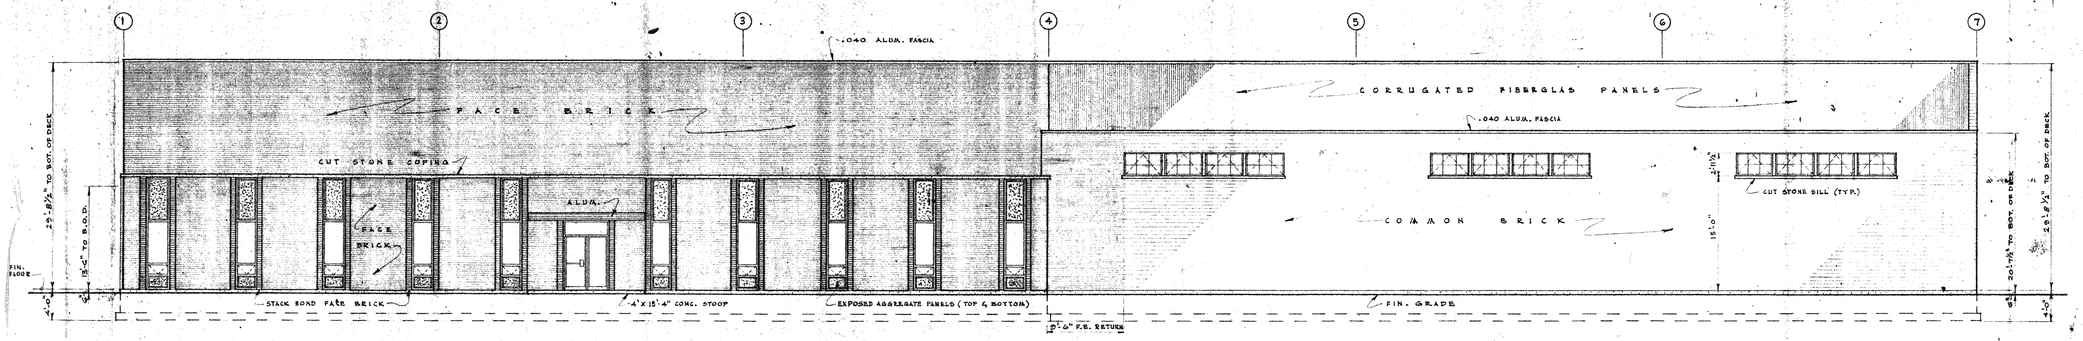

• NORTH ELEVATION •
SCALE: 1/8" = 1'-0"

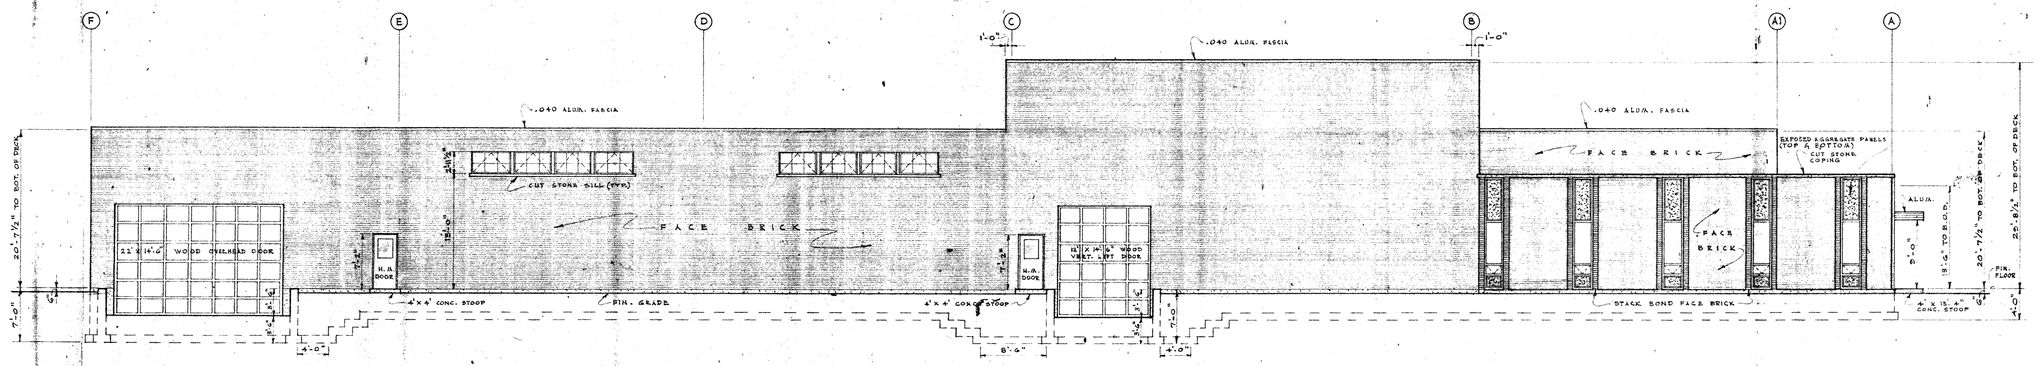

• EAST ELEVATION •
SCALE: 1/8" = 1'-0"

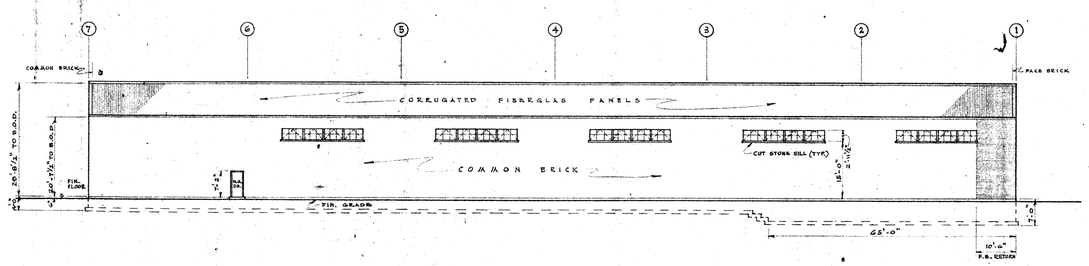

• SOUTH ELEVATION •
SCALE: 1/16" = 1'-0"

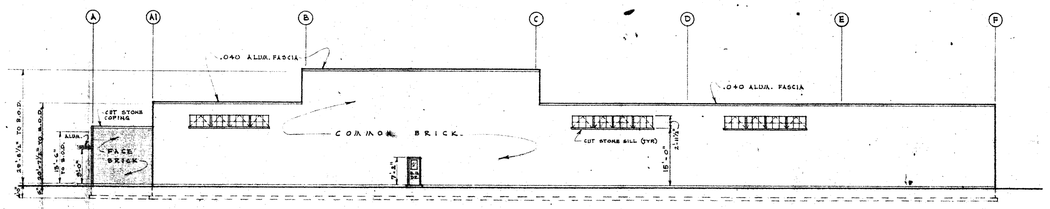

• WEST ELEVATION •
SCALE: 1/16" = 1'-0"

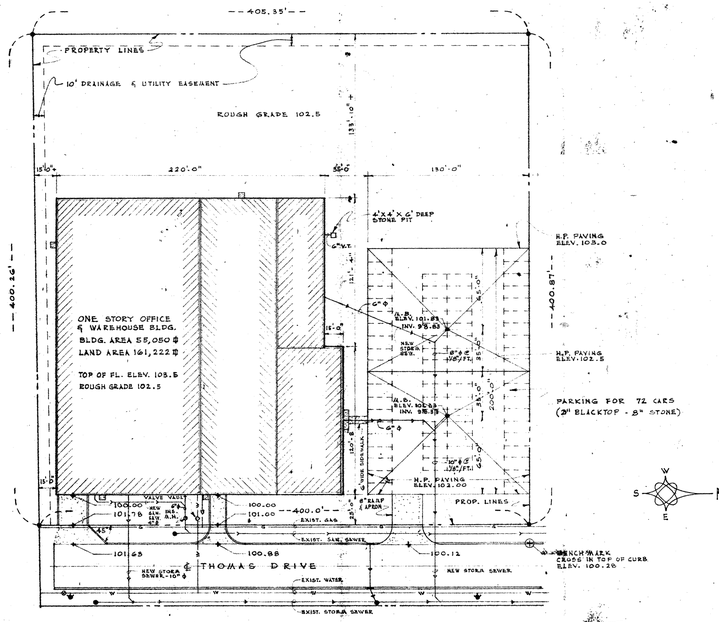

• PLOT PLAN •
SCALE: 1" = 50'-0"

APPROVED
DATE 6-20 19 6Y
SIGNED
BUILDING INSPECTOR

484 THOMAS

• DRAWING INDEX •

SHEET NO.	DESCRIPTION
1 OF 6	PLOT PLAN & ELEVATIONS
2 OF 6	PARTIAL FLOOR PLAN
3 OF 6	PARTIAL FLOOR PLAN & SCHEDULES
4 OF 6	FOUNDATION & SEWER PLAN
5 OF 6	STRUCTURAL FRAMING PLAN
6 OF 6	BUILDING SECTIONS

REVISIONS		
DESCRIPTION	DATE	BY

NEW ONE STORY OFFICE & WAREHOUSE BUILDING FOR
ECONOMY ENGINEERING COMPANY
484 THOMAS DRIVE
BENSENVILLE, ILLINOIS

DATE 6-17-68	KLEFSTAD ENGINEERING CO.	PLAN NO. 546
DRAWN BY G.A.R.	4444 W. MONTROSE AVE. CHICAGO 41, ILL. SPRING 7-7300	SHEET NO. 1 OF 6